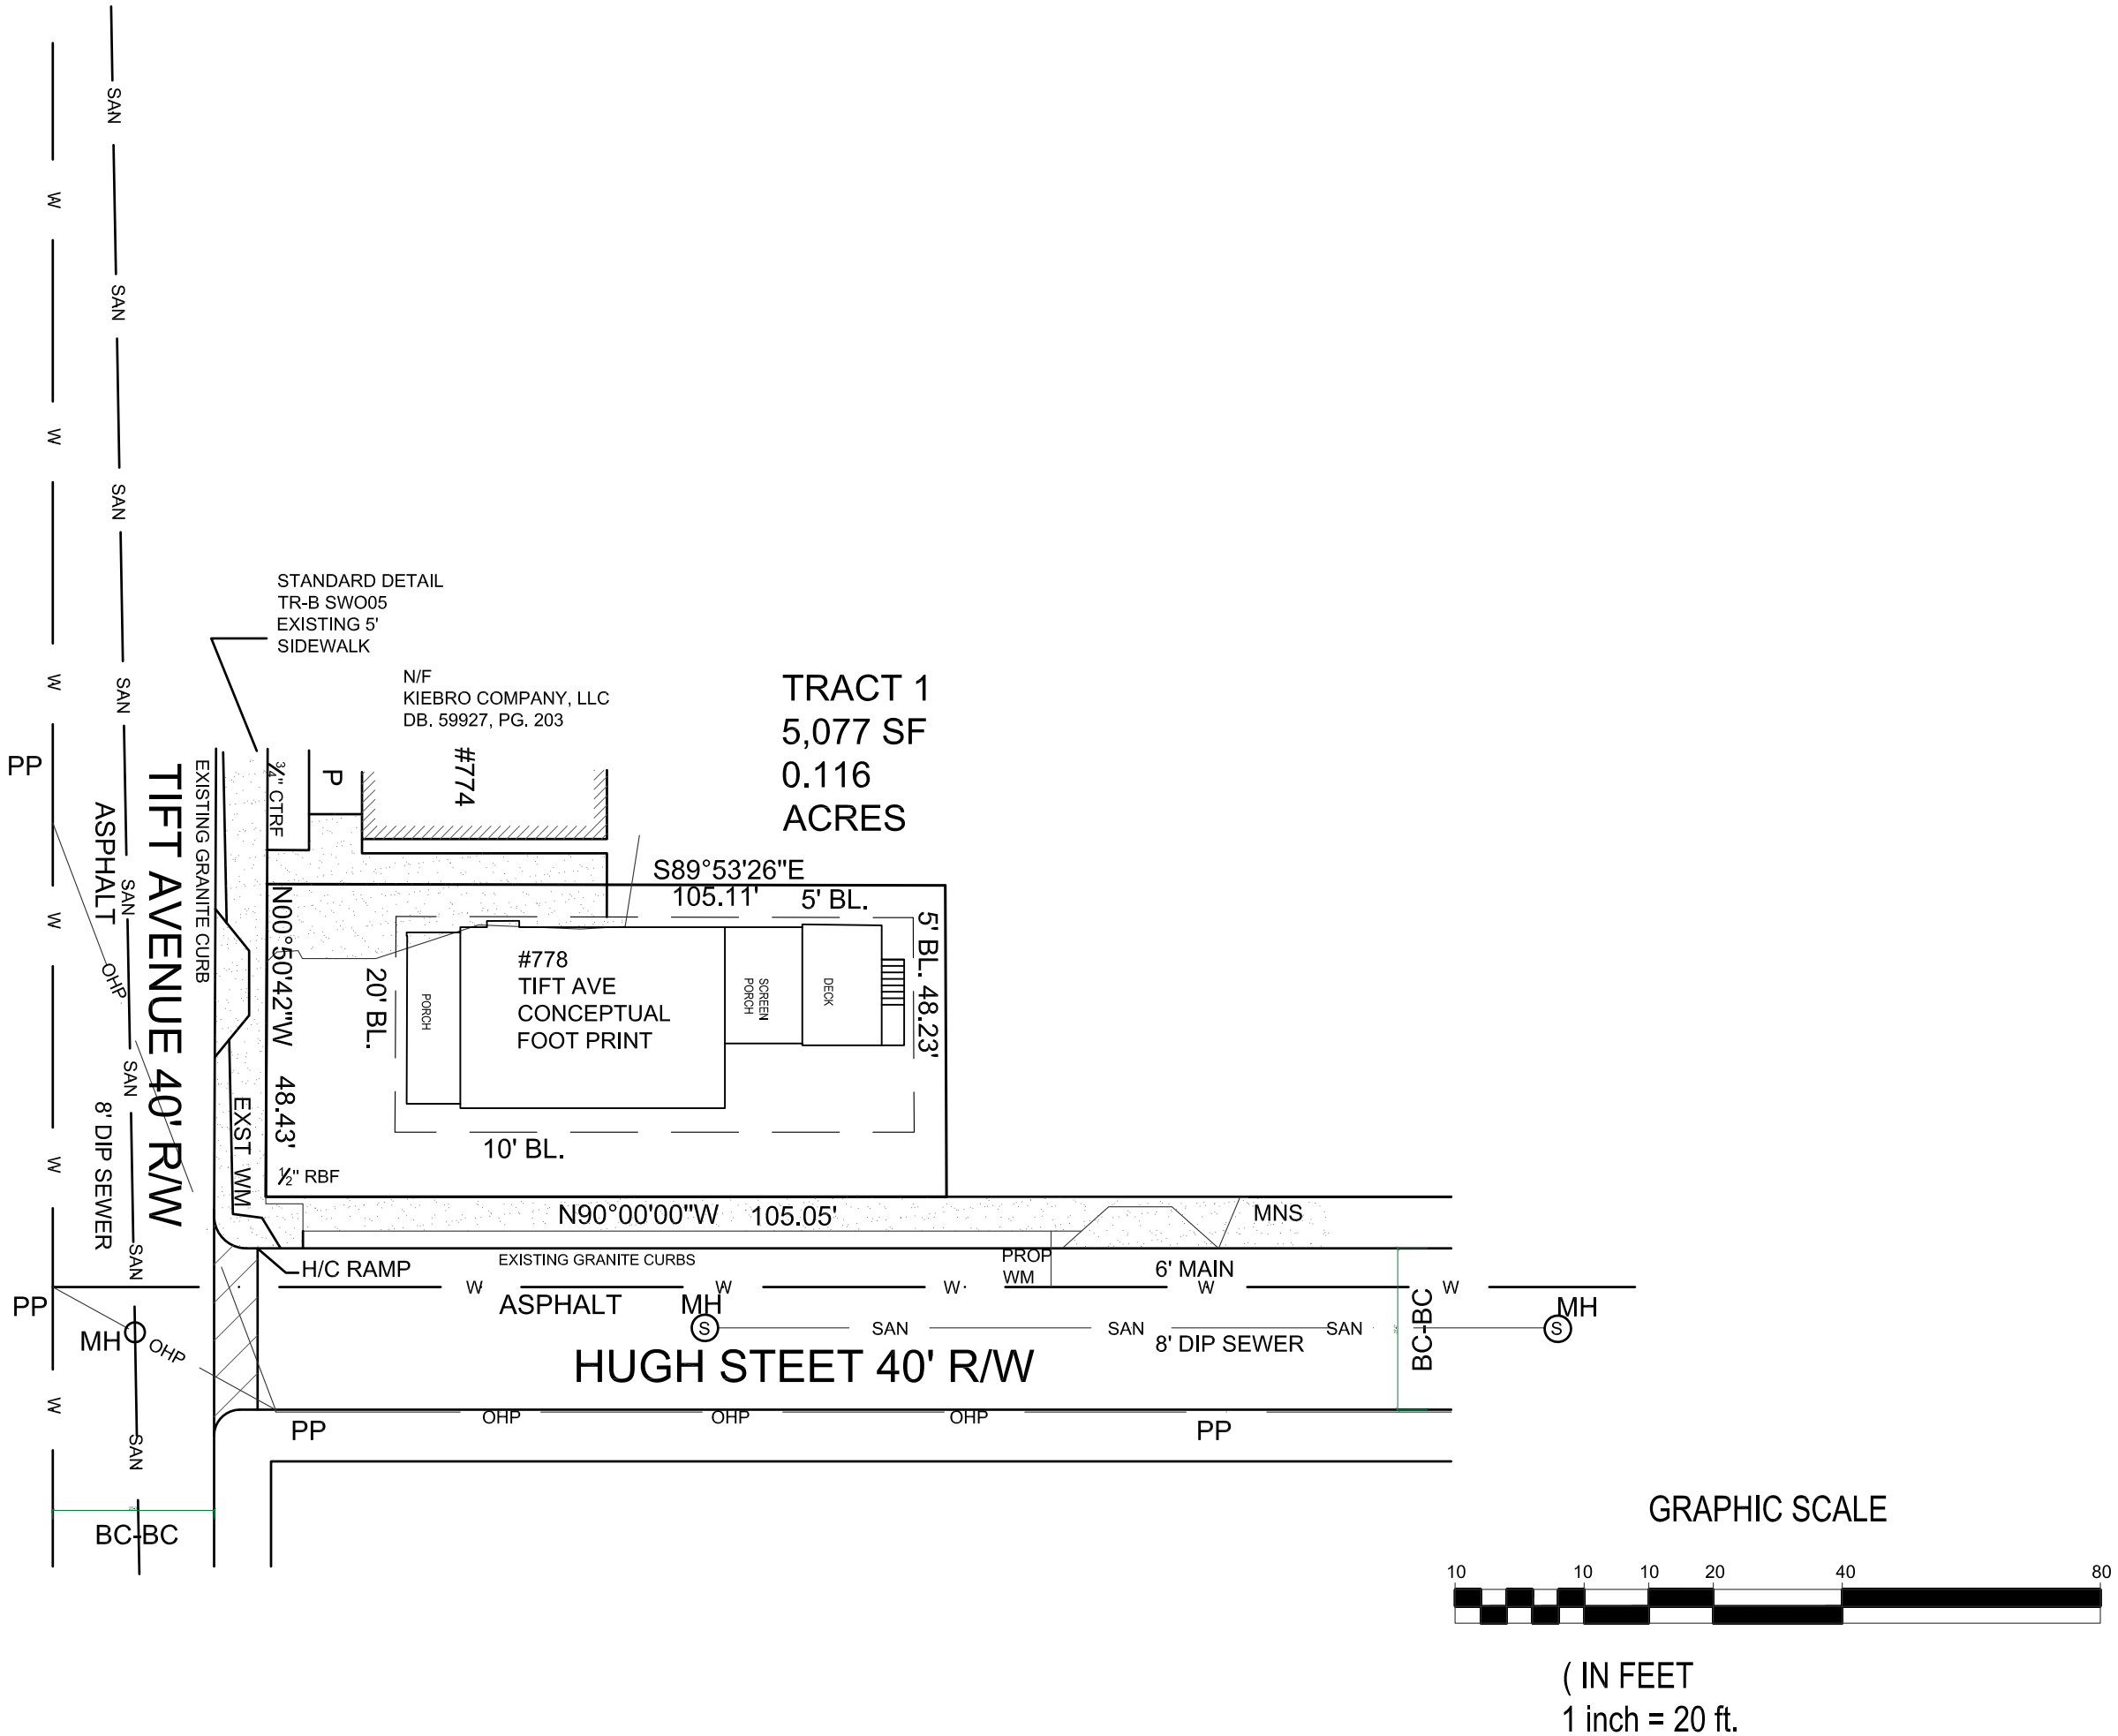
STANDARD DETAIL
TR-B SWO05
EXISTING 5'
SIDEWALK
N/F
KIEBRO COMPANY, LLC
DB. 59927, PG. 203
#774
TRACT 1
5,077 SF
0.116
ACRES
S89°53'26"E
105.11'
5' BL.
5' BL. 48.23'
N00°50'42"W 48.43'
20' BL.
#778
TIFT AVE
CONCEPTUAL
FOOT PRINT
PORCH
SCREEN PORCH
DECK
10' BL.
¾" CTRF
½" RBF
P
EXISTING GRANITE CURB
EXST WM
TIFT AVENUE 40' R/W
ASPHALT
8' DIP SEWER
SAN
W
OHP
PP
MH
BC-BC
N90°00'00"W 105.05'
MNS
H/C RAMP
EXISTING GRANITE CURBS
PROP WM
6' MAIN
ASPHALT
HUGH STEET 40' R/W
8' DIP SEWER
GRAPHIC SCALE
10 10 10 20 40 80
(IN FEET
1 inch = 20 ft.